



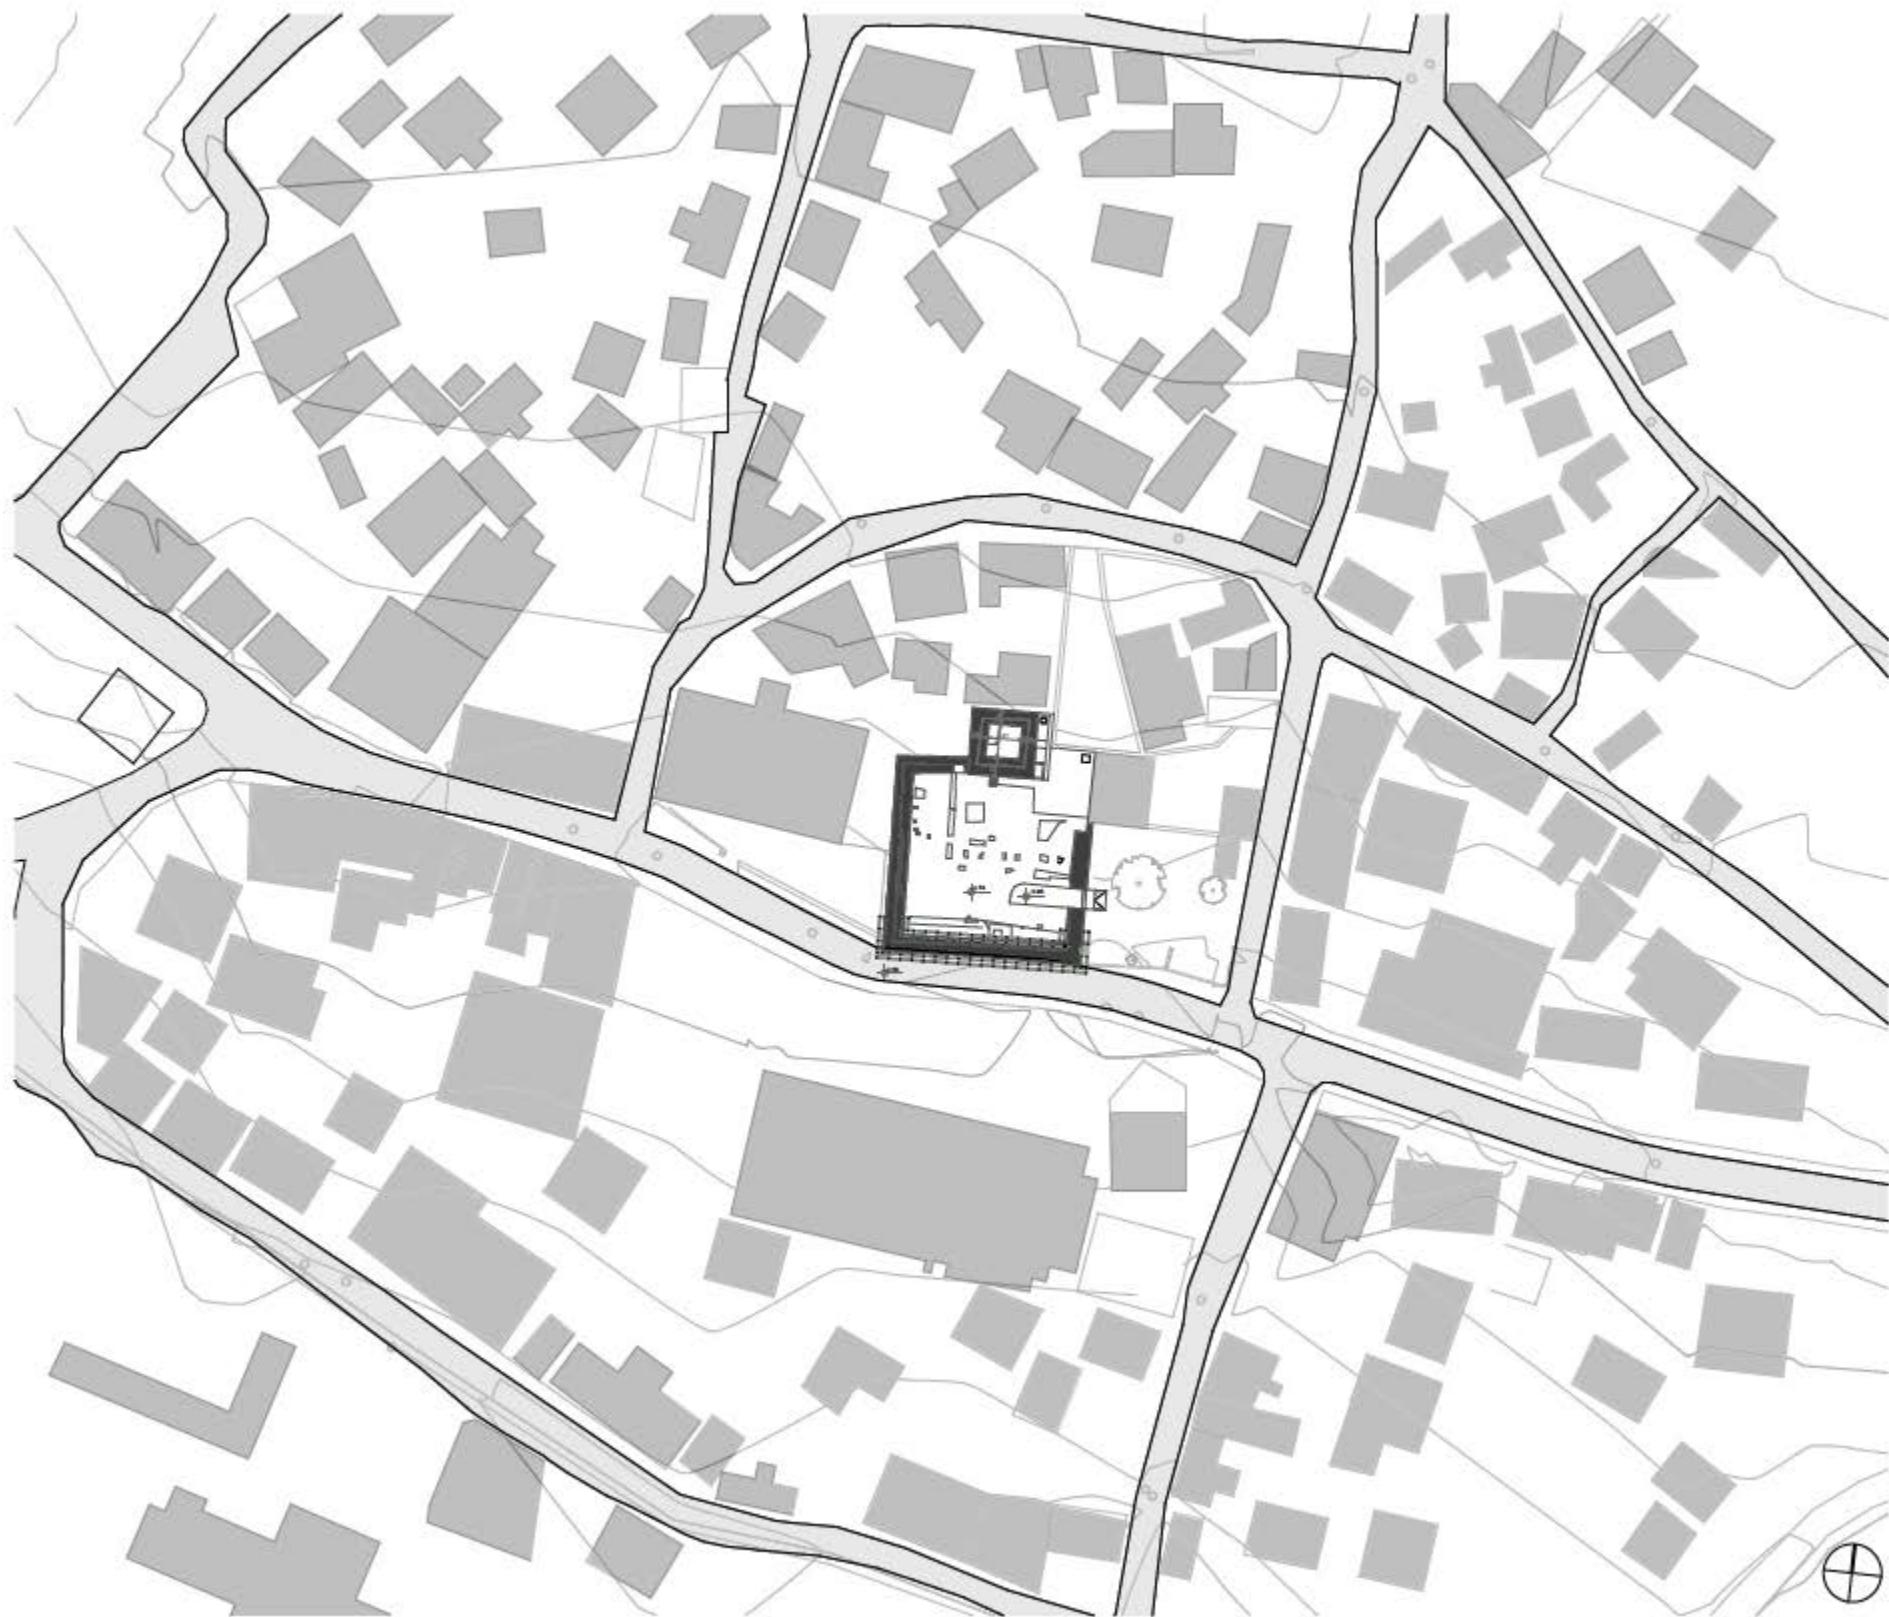


Rrethja dhe Mbrojtja e Kalasë së Vashtrisë Preservation and Protection of Vashtri Castle			
  	CH WB Cultural Heritage Workshop		
Place and plot / Place of the plan:	Project / Survey (Specify with name) Vashtri Castle		
Scale 1:1 / Drawing	Drawn / 2020		
Project 1:1000	Date 2020	Page / Total 01 / 02	Page / Total 01 / 02
Author / Designer CHWB	Project / Survey Vashtri Castle		
Project / Survey Vashtri Castle	Project / Survey Vashtri Castle		

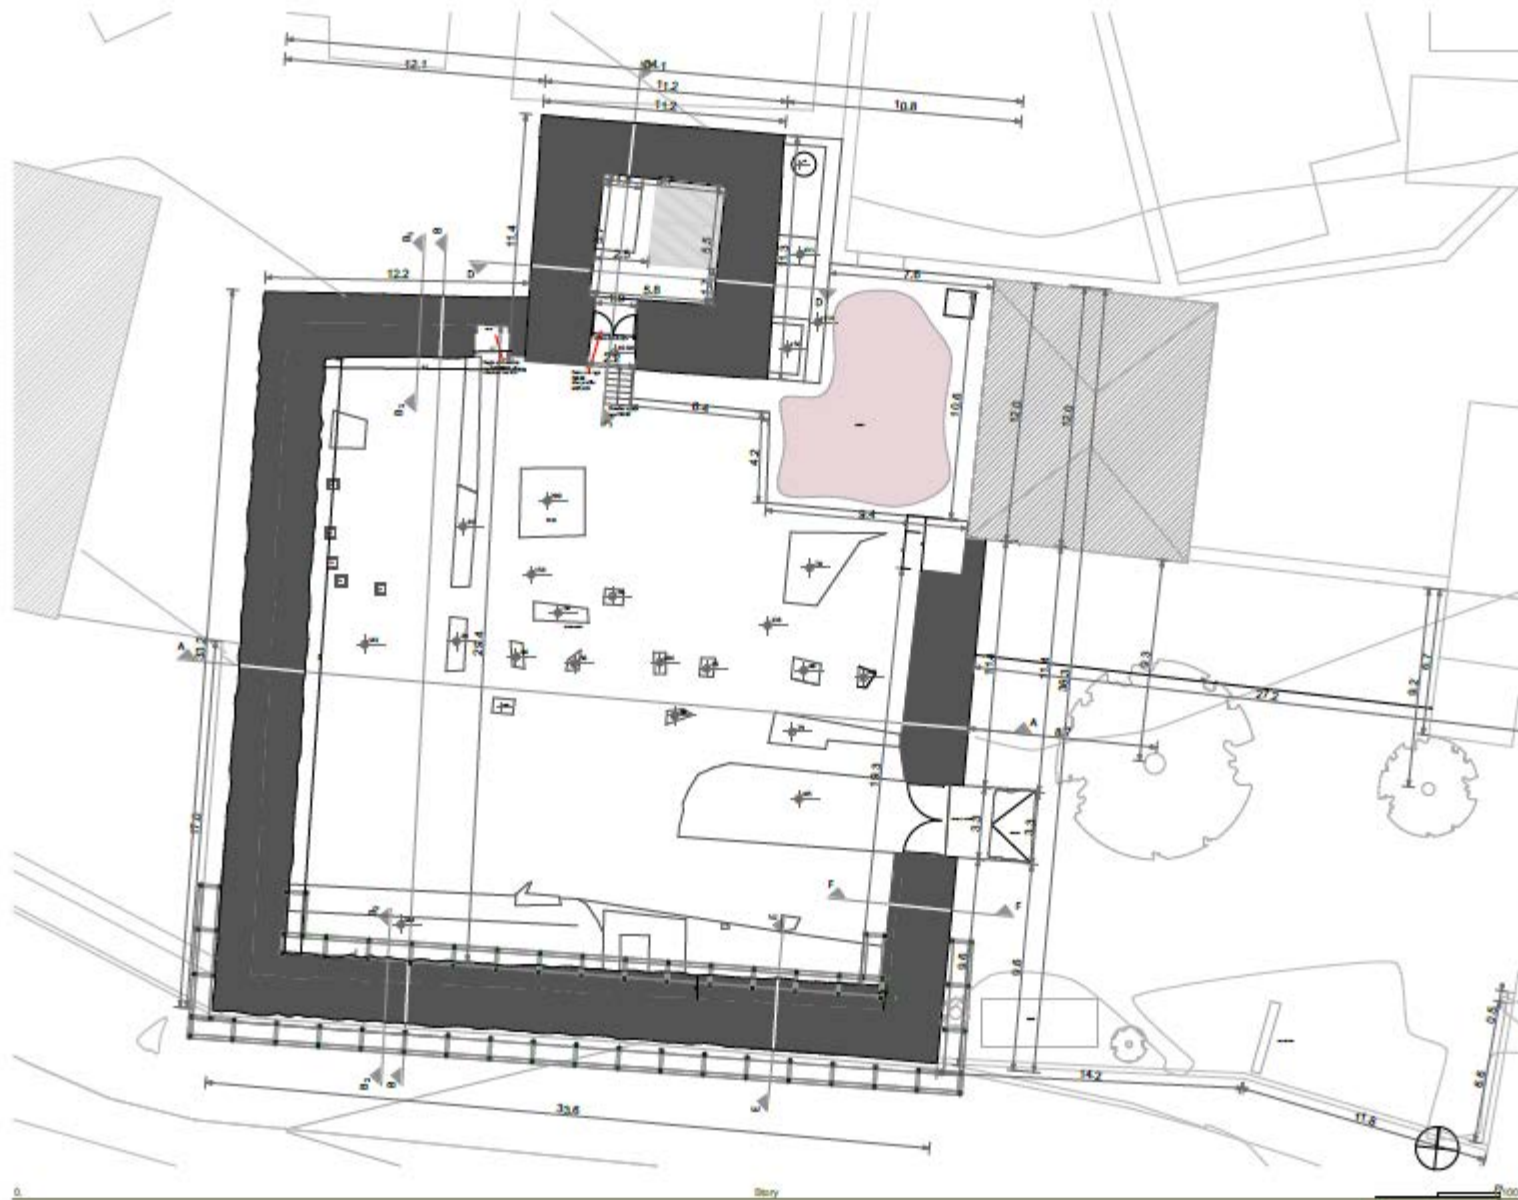



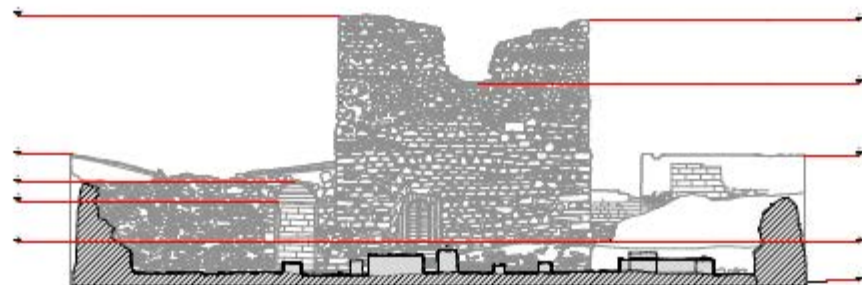







0 1 2




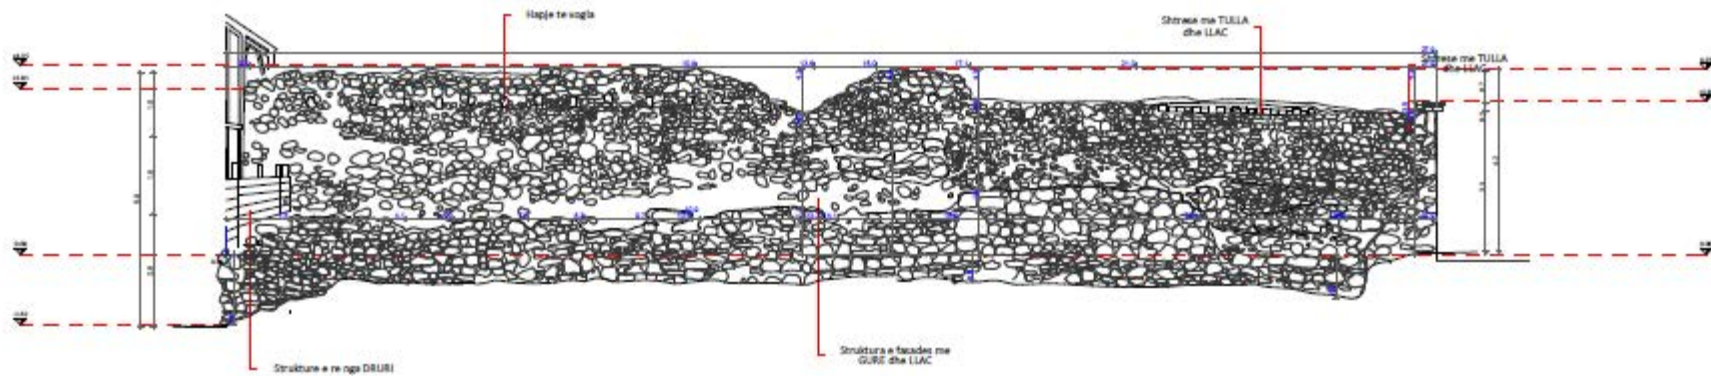




	

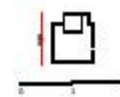


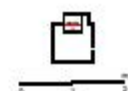

[illegible]

