





View - V1



View - V2



View - V3



View - V4



View - V5



View - V6



View - V7




View - V8

0 0.5 1 2 3 4 5m

RESTORATION / REHABILITATION OF:

GAZI MEHMED PASHA HAMAM - PRIZREN

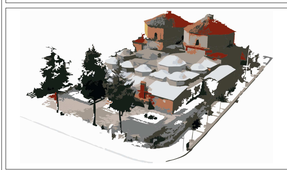

Investor:

UNESCO
United Nations Educational,Scientific and Cultural Organization

Project Part :	Architectural
Phase :	Existing state
Survey :	Existing state
Description :	Situation wiev
Scale :	1 : 200
Date :	.03. 2011
Nr. prot. :	02 / 2011

Project from:


INSTITUTI PER MBROJTJEN E MONUMENTEVE PRIZREN


Institute for the Protection of Monuments - Prizren

Page : 1/a

consultant : Prof.Dr. Zeynep AHUNBAY

project team : Jusuf XHIBO, Fikret TIKVES, Besart D. , Nehari T. , Kadër V.

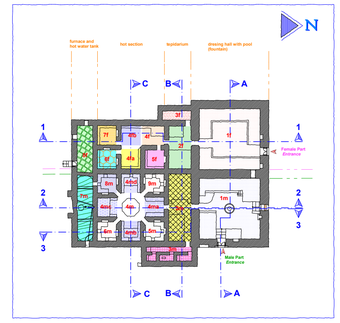

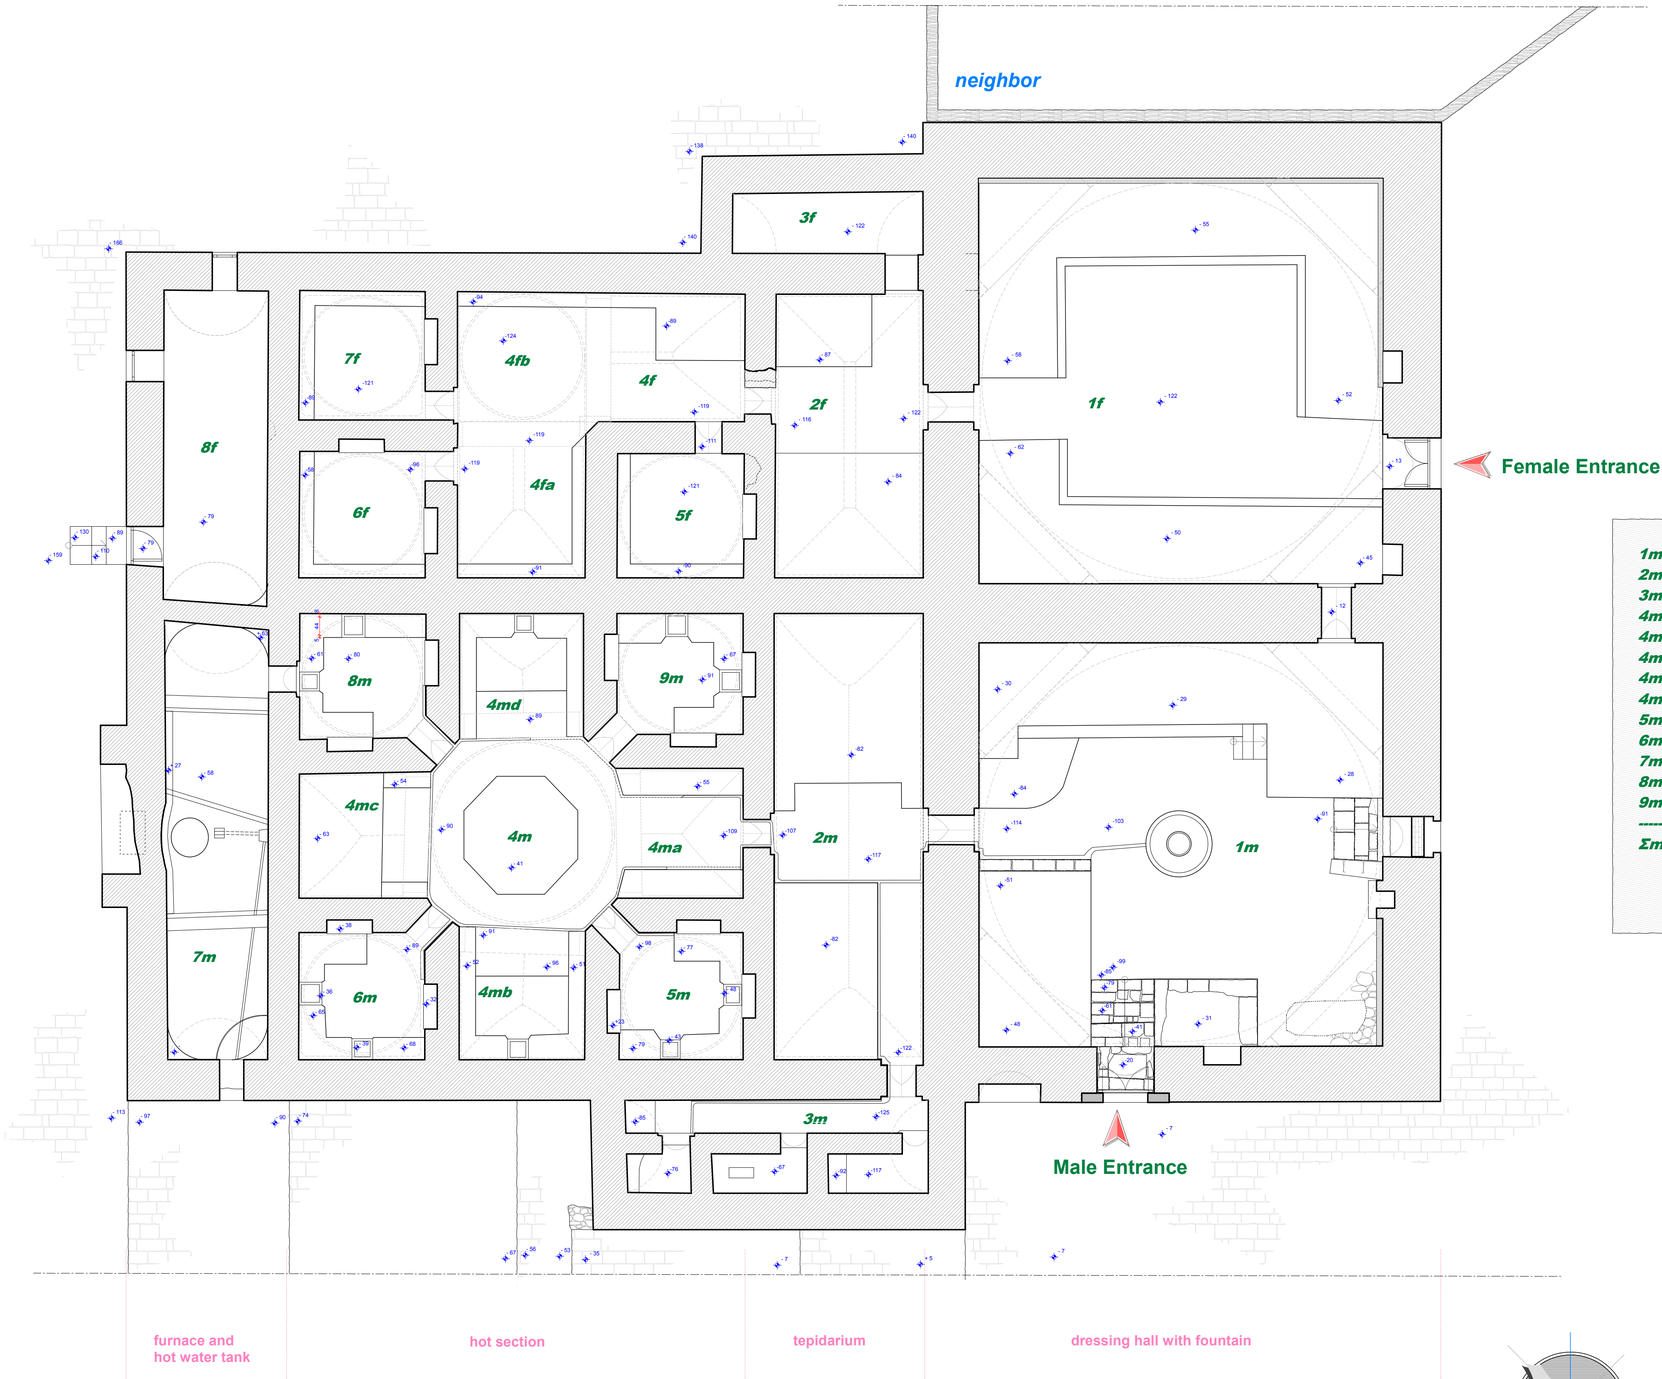

1m = 94.96m²
2m = 38.76m²
3m = 12.64m²
4m = 16.69m²
4ma = 9.57m²
4mb = 9.60m²
4mc = 9.44m²
4md = 8.99m²
5m = 9.68m²
6m = 9.81m²
7m = 25.86m²
8m = 9.75m²
9m = 9.47m²

1f = 95.55m²
2f = 24.46m²
3f = 6.84m²
4f = 10.95m²
4fa = 11.62m²
4fb = 10.69m²
5f = 9.69m²
6f = 9.86m²
7f = 10.03m²
8m = 18.96m²

Σf neto area = 208.65m²

Σm neto area = 265.22m²

S bruto area tot. = 733.44m²

0 1 2 3 4 5m
0.5

RESTORATION / REHABILITATION OF:

GAZI MEHMED PASHA HAMAM - PRIZREN



Investor:
UNESCO
United Nations Educational,Scientific and Cultural Organization


Project Part :	Architectural
Phase :	Existing state
Survey :	Area
Description :	Ground floor
Scale :	1 : 50
Date :	.03. 2011
Nr. prot. :	02 / 2011

Project from:
Institute for the Protection of Monuments - Prizren

Page : 4/a

consultant : Prof.Dr. Zeynep AHUNBAY

project team : Jusuf XHIBO, Fikret TIKVES, Besart D. , Nehart T. , Kadër V.

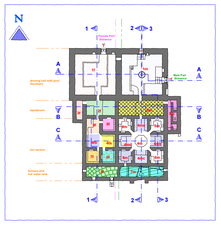

female part

male part

Gate (entrance) 1

Existing roof tiles

Lantern

Lantern

The existing lead sheets

Opening (oval window)

Neighbor

Chimney

Concrete layer

Gate (entrance) 2

Gate (entrance) 3

Gate (entrance) 4

dressing hall with fountain

tepidarium

hot section

furnace and hot water tank

0 1 2 3 4 5m

0.5


RESTORATION / REHABILITATION OF:


GAZI MEHMED PASHA HAMAM - PRIZREN

Institute for the Protection of Monuments - Prizren

Project Part :	Architectural
Phase :	Existing State
Survey :	Existing State
Description :	Roof /facade V /
Scale :	1 : 50
Date :	.03. 2011
Nr. prot. :	02 / 2011
consultant : Prof.Dr. Zeynep AHUNBAY	project team : Jusuf XHIBO, Fikret TIKVES, Besart D. , Nehari T. , Kasbir V.

Page : 6/a

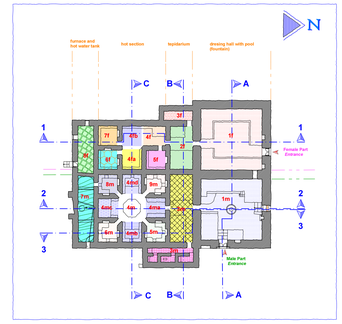

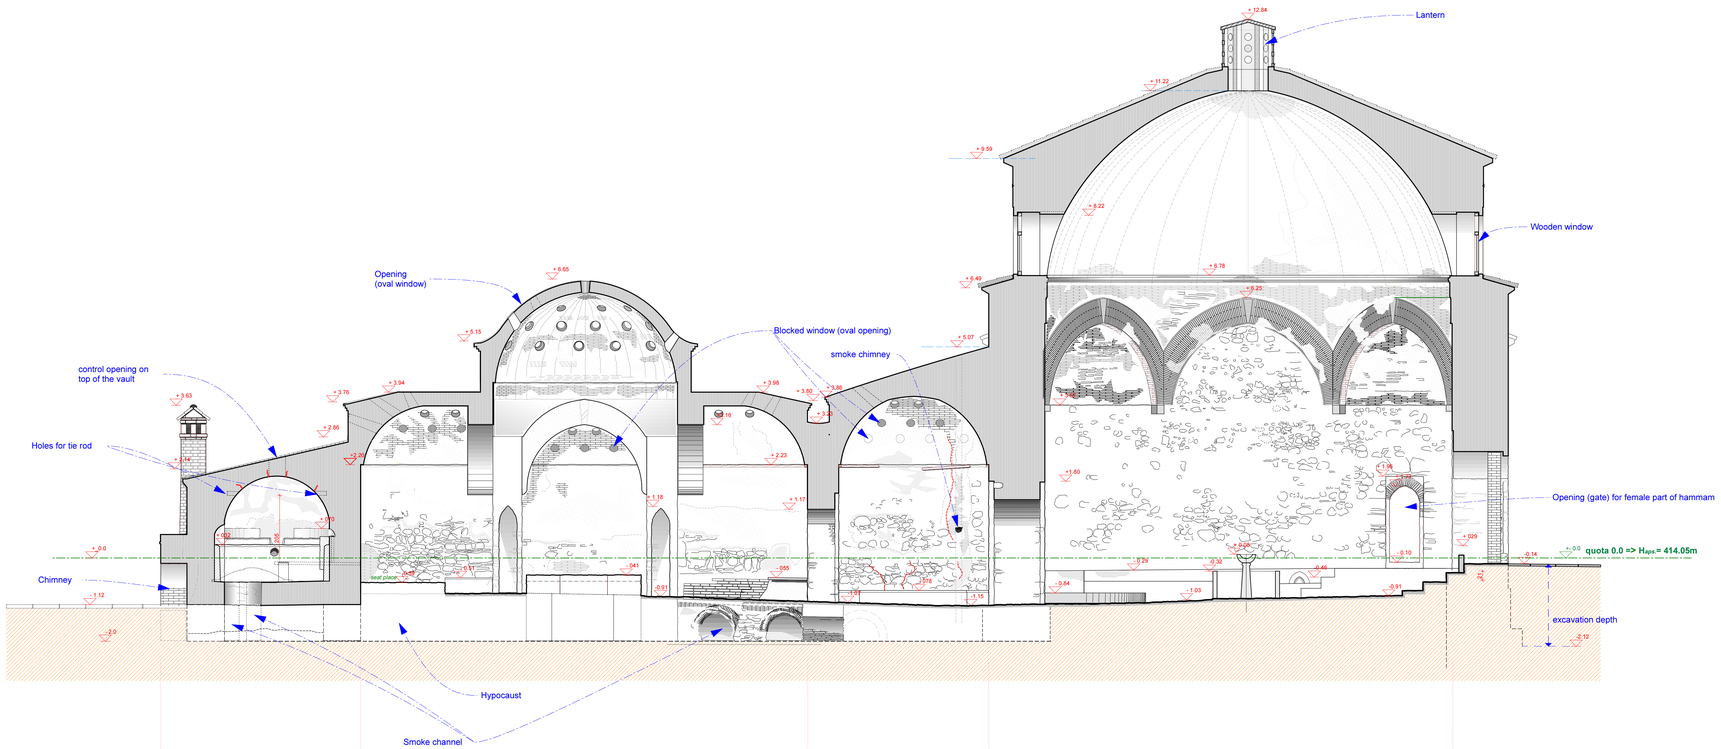

0 1 2 3 4 5m
0.5

RESTORATION / REHABILITATION OF:

GAZI MEHMED PASHA HAMAM - PRIZREN



Investor:
UNESCO
United Nations Educational,Scientific and Cultural Organization


Project Part :	Architectural
Phase :	Existing State
Survey :	Existing State
Description :	Section 2
Scale :	1 : 50
Date :	.03. 2011
Nr. prot. :	02 / 2011


Project from:
Institute for the Protection of Monuments - Prizren

Page : 8/a

consultant: Prof.Dr. Zeynep AHUNBAY

project team: Jusuf XHIBO, Fikret TIKVES, Besart D. , Nehari T. , Kadër V.

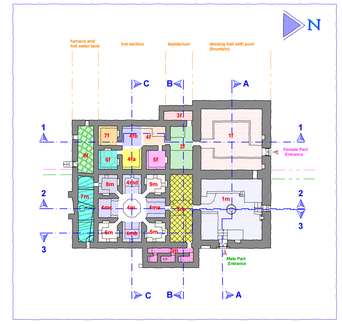

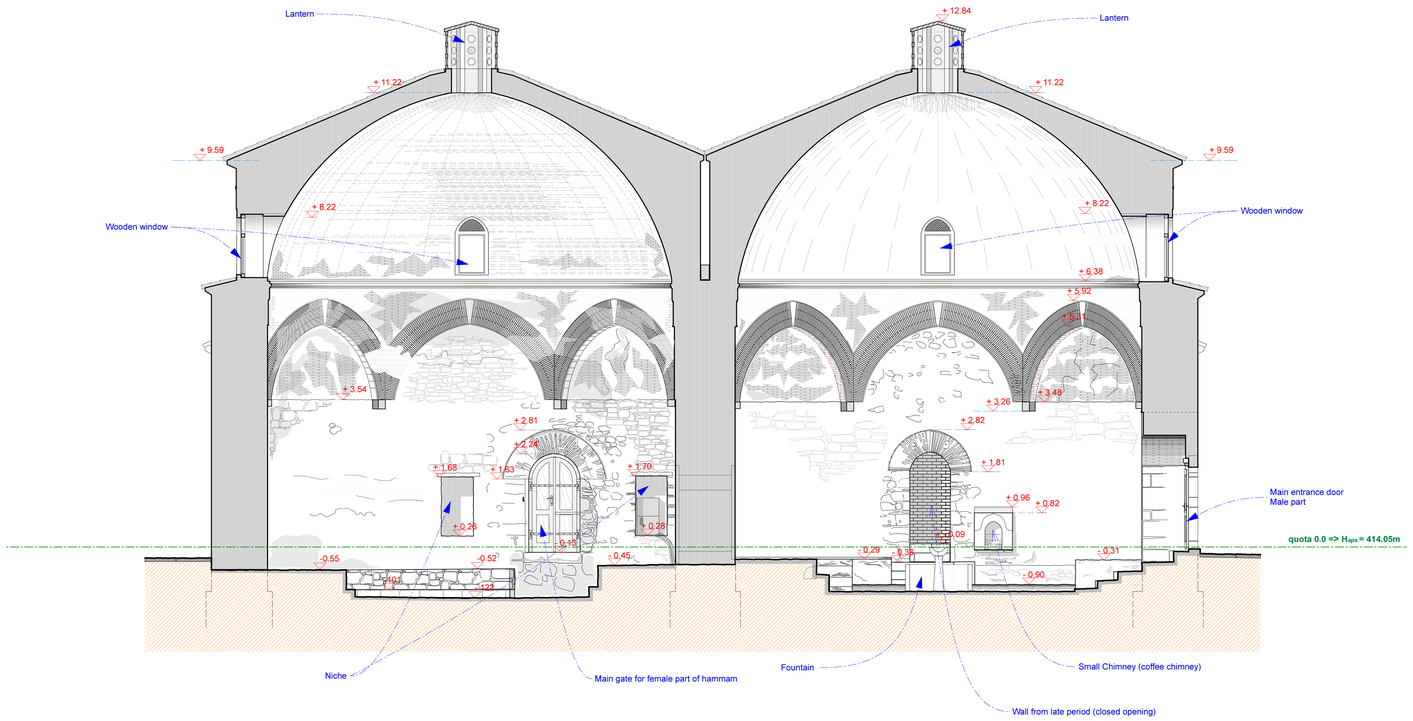

RESTORATION / REHABILITATION OF:

GAZI MEHMED PASHA HAMAM - PRIZREN



Investor:

UNESCO
United Nations Educational,Scientific and Cultural Organization

Project Part :	Architectural
Phase :	Existing State
Survey :	Existing State
Description :	Section A
Scale :	1 : 50
Date :	.03. 2011
Nr. prot. :	02 / 2011


Project from:


Institute for the Protection of Monuments - Prizren

Page : 10/a

consultant: Prof.Dr. Zeynep AHUNBAY

project team: Jusuf XHIBO, Fikret TIKVES, Besart D. , Nehari T. , Kadër V.

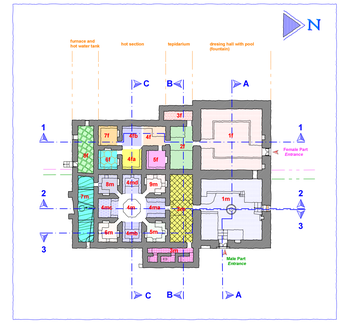

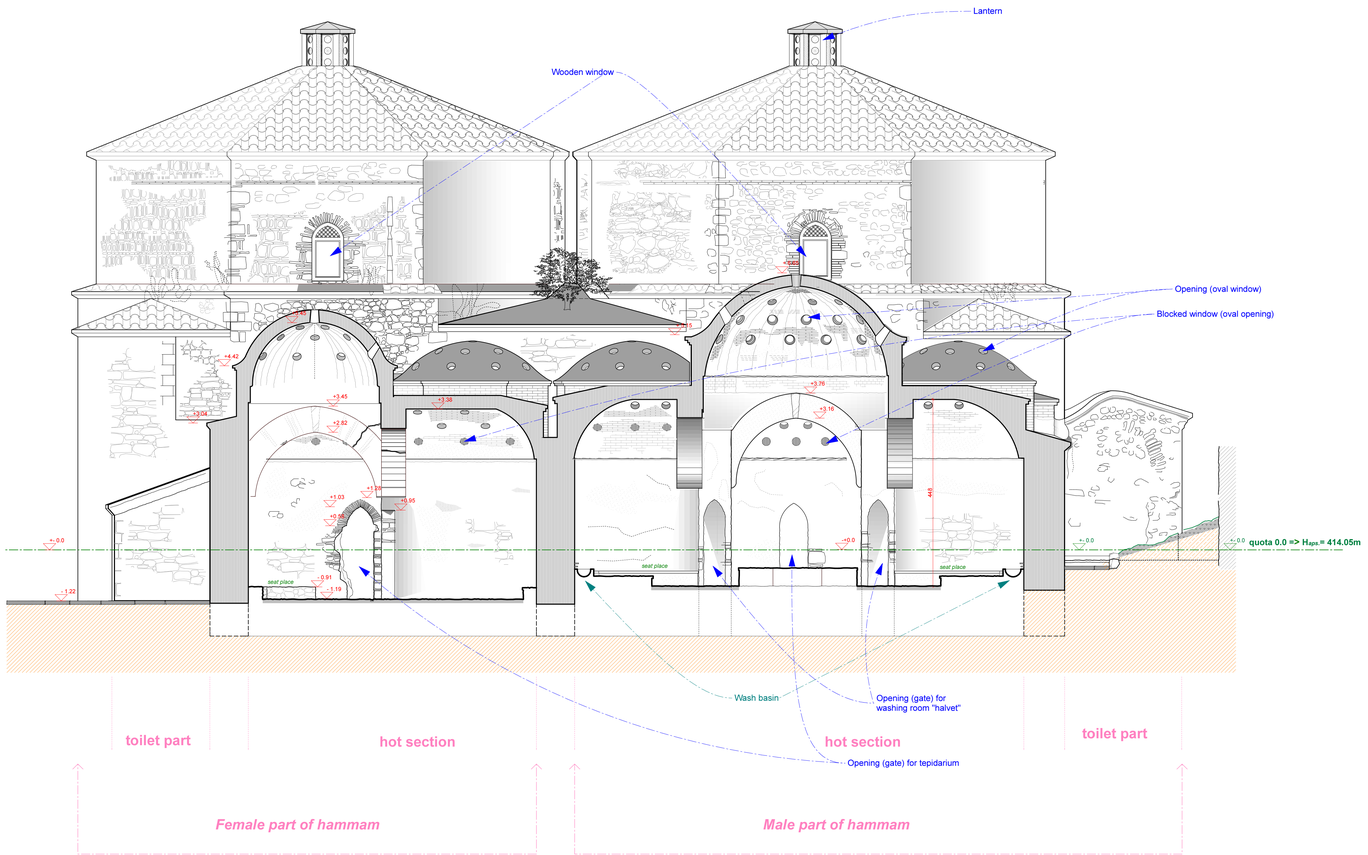

0 1 2 3 4 5m

0.5

RESTORATION / REHABILITATION OF:

GAZI MEHMED PASHA HAMAM - PRIZREN



Investor:

UNESCO
United Nations Educational,Scientific and Cultural Organization

Project Part :	Architectural
Phase :	Existing State
Survey :	Existing State
Description :	Section C
Scale :	1 : 50
Date :	.03. 2011
Nr. prot. :	02 / 2011


Project from:


Institute for the Protection of Monuments - Prizren

Page : 12/a

consultant: Prof.Dr. Zeynep AHUNBAY

project team: Jusuf XHIBO, Fikret TIKVES, Besart D. , Neharí T. , Kadër V.

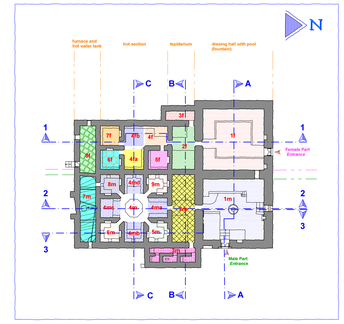

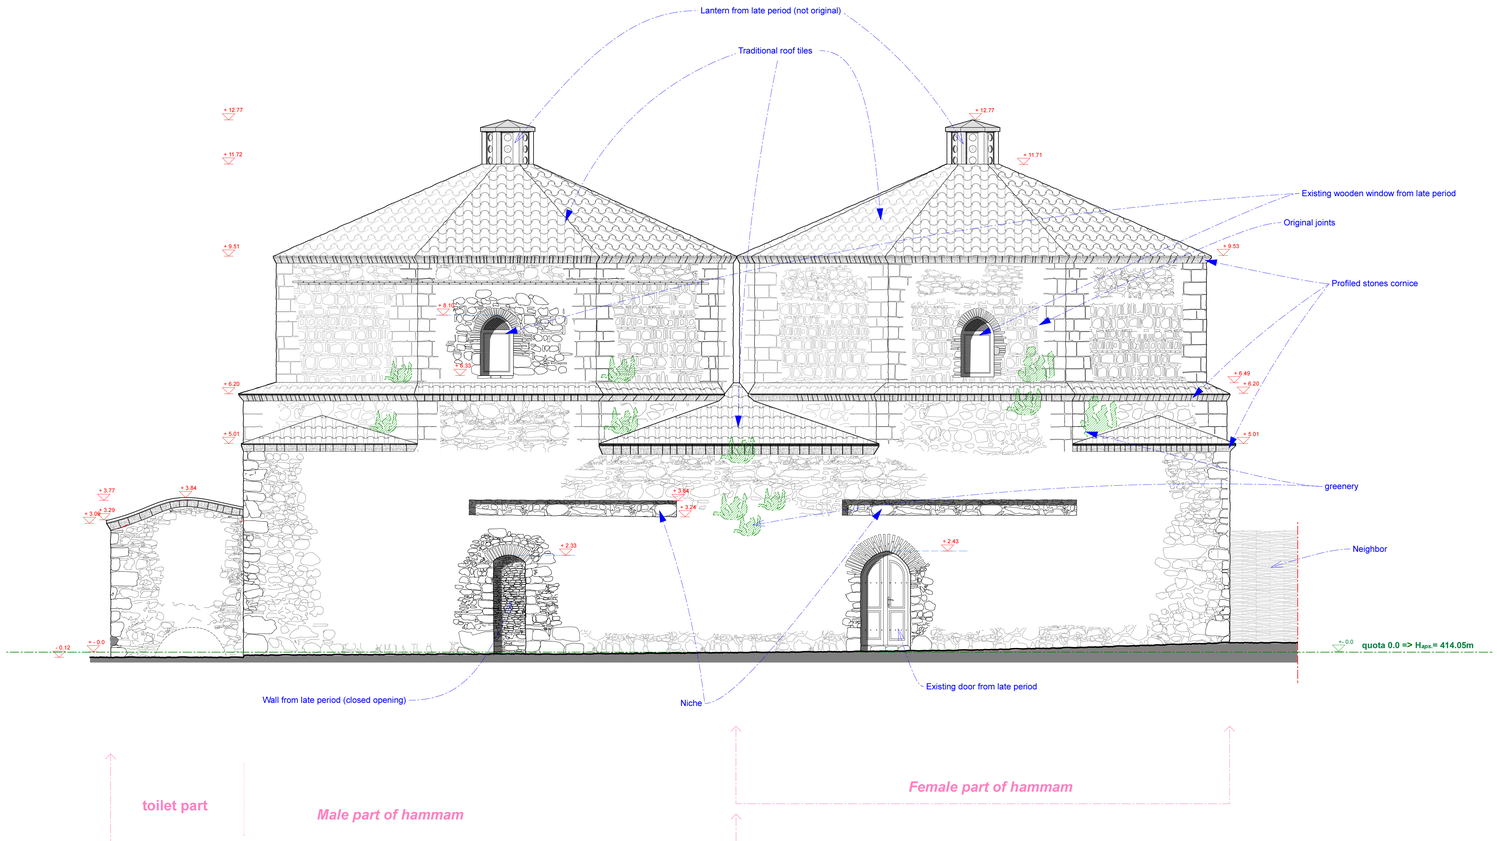

toilet part

Male part of hammam

Female part of hammam

0 1 2 3 4 5m

0.5

RESTORATION / REHABILITATION OF:

GAZI MEHMED PASHA HAMAM - PRIZREN



Investor:

UNESCO

United Nations Educational,Scientific and Cultural Organization

Project Part :	Architectural
Phase :	Existing State
Survey :	Existing State
Description :	North Facade
Scale :	1 : 50
Date :	.03. 2011
Nr. prot. :	02 / 2011


Project from:


Institute for the Protection of Monuments - Prizren

Page : 13/a

consultant: Prof.Dr. Zeynep AHUNBAY

project team: Jusuf XHIBO, Fikret TIKVES, Besart D. , Nehari T. , Kadër V.

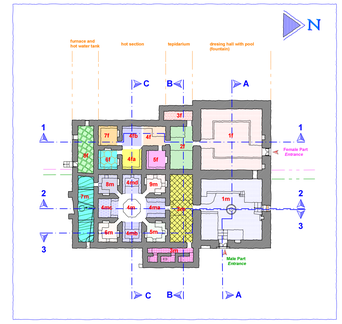

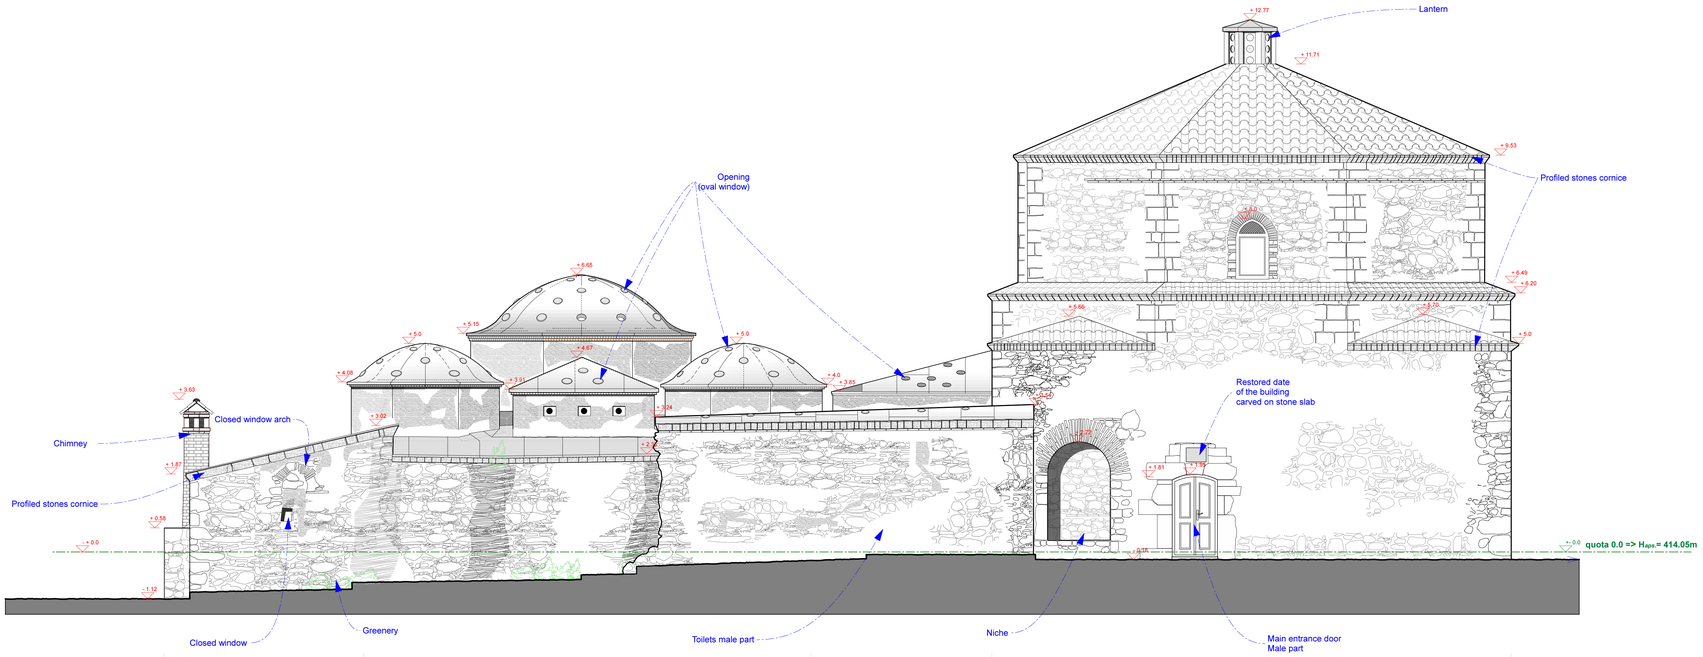


furnace and hot water tank | hot section | tepidarium | dressing hall with fountain

0 1 2 3 4 5m
0.5

RESTORATION / REHABILITATION OF:

GAZI MEHMED PASHA HAMAM - PRIZREN

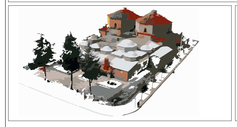


Investor:
UNESCO
United Nations Educational,Scientific and Cultural Organization


Project Part :	Architectural
Phase :	Existing State
Survey :	Existing State
Description :	East Facade
Scale :	1 : 50
Date :	.03. 2011
Nr. prot. :	02 / 2011


Project from:
Institute for the Protection of Monuments - Prizren

Page : 14/a

consultant: Prof.Dr. Zeynep AHUNBAY
project team: Jusuf XHIBO, Fikret TIKVES, Besart D. , Nehari T. , Kadër V.

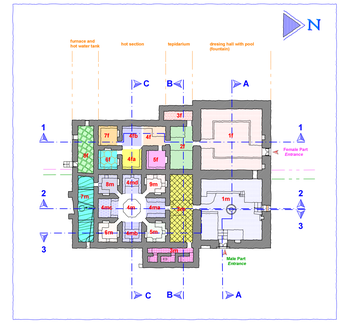

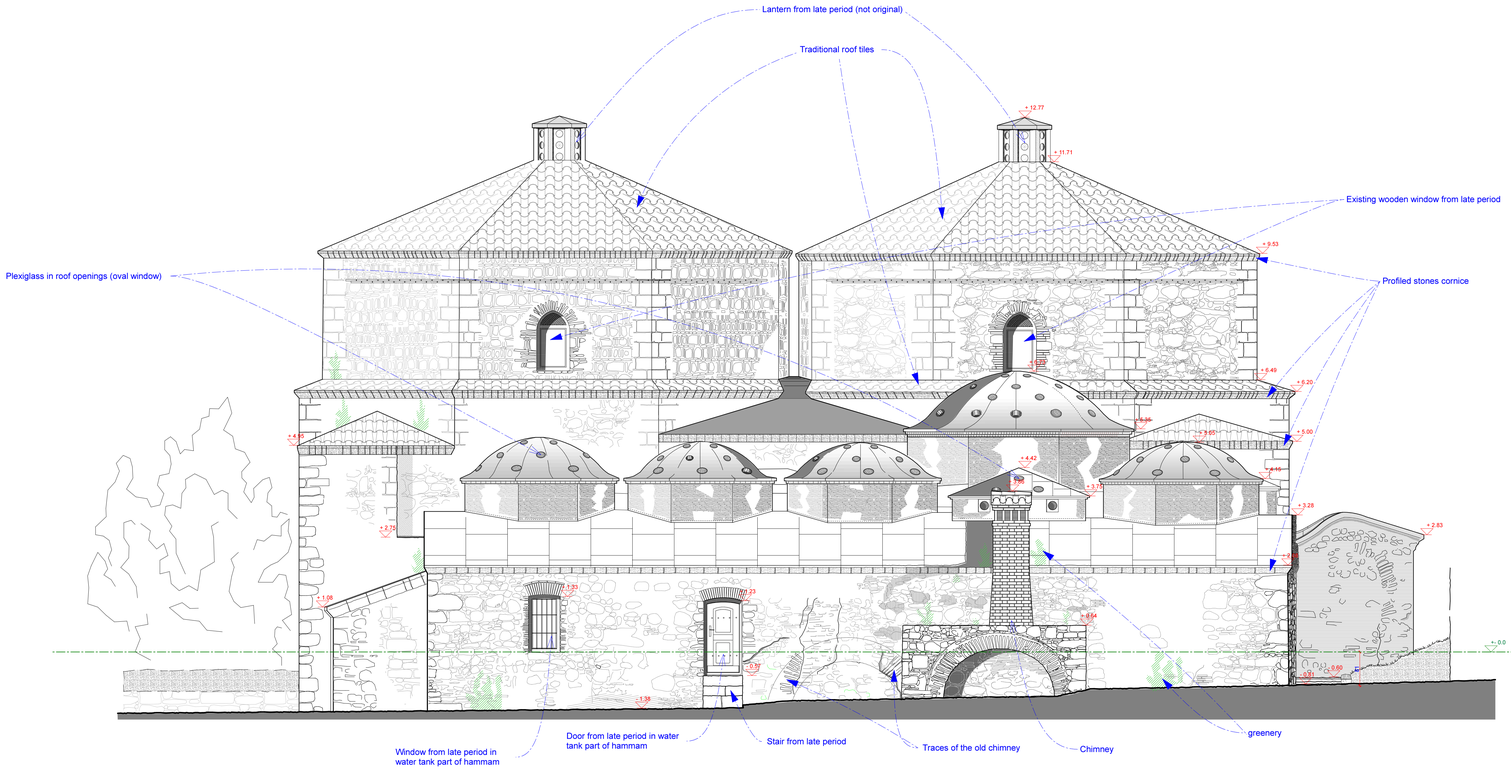

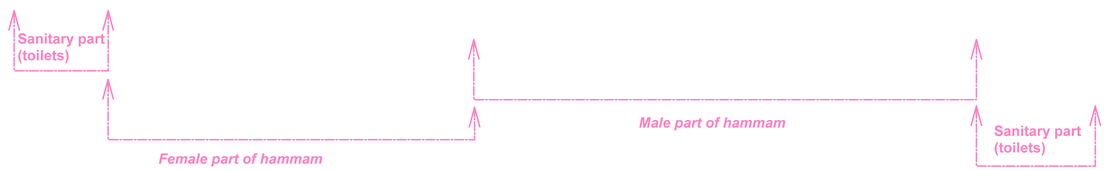

0 1 2 3 4 5m

0.5

RESTORATION / REHABILITATION OF:

GAZI MEHMED PASHA HAMAM - PRIZREN



Investor:

UNESCO

United Nations Educational,Scientific and Cultural Organization

Project Part :	Architectural
Phase :	Existing State
Survey :	Existing State
Description :	South Facade
Scale :	1 : 50
Date :	.03. 2011
Nr. prot. :	02 / 2011


Project from:


Institute for the Protection of Monuments - Prizren

Page : 15/a

Consultant: Prof.Dr. Zeynep AHUNBAY

project team: Jusuf XHIBO, Fikret TIKVES, Besart D. , Nehari T. , Kadër V.

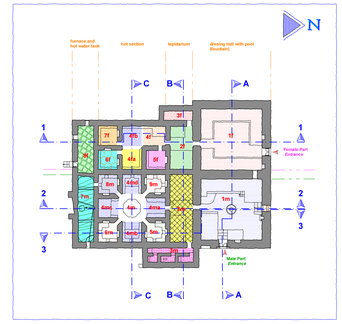

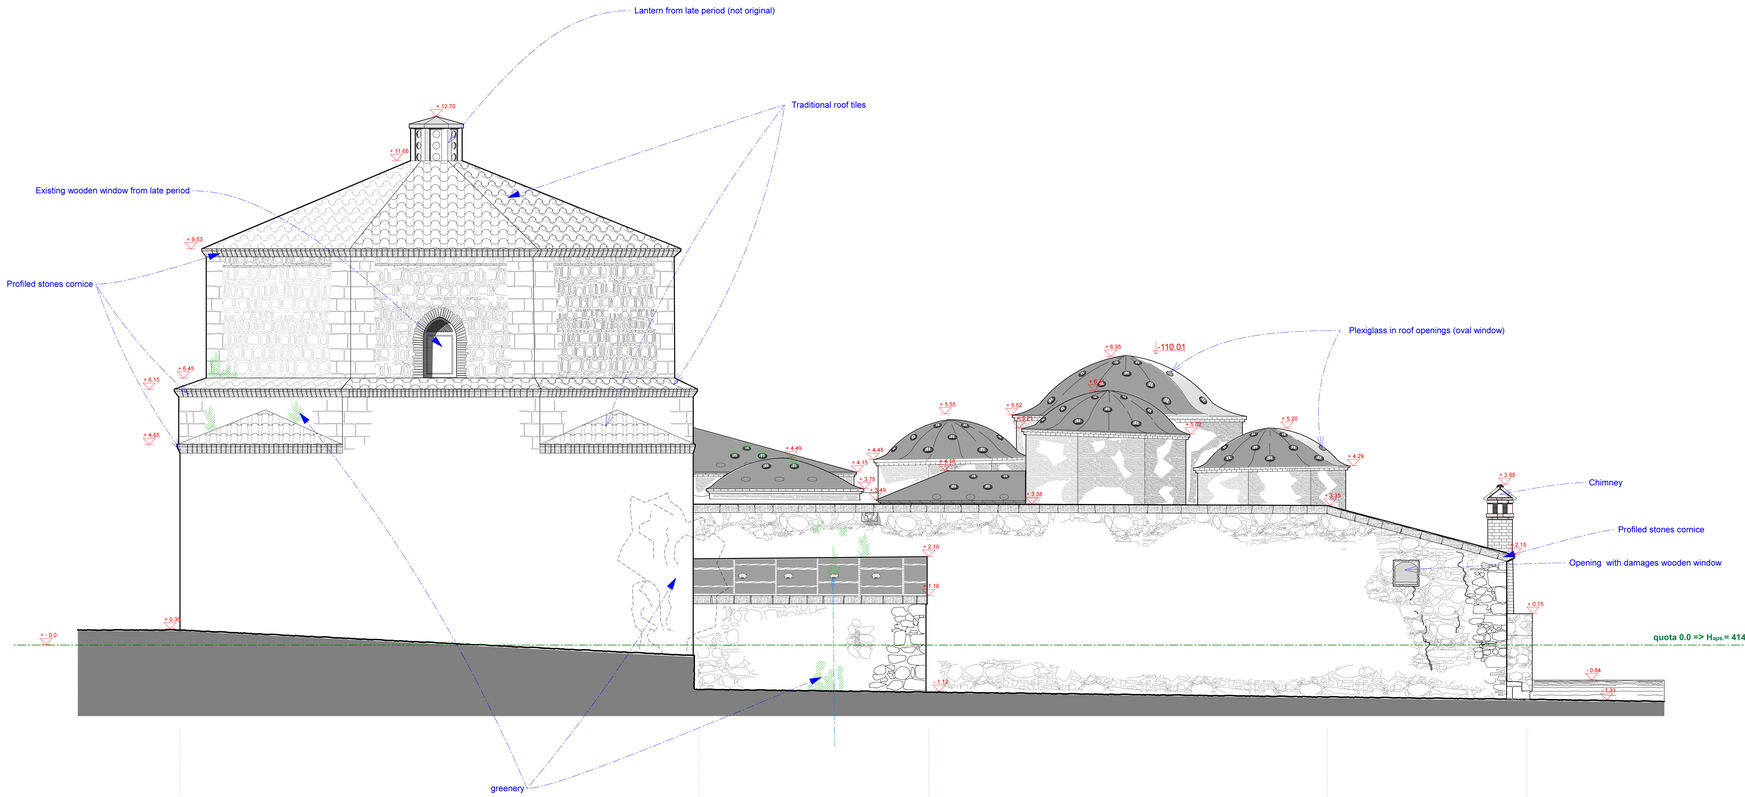

Sanitary part (toilets)

dressing hall with fountain | tepidarium | hot section | furnace and hot water tank

0 1 2 3 4 5m
0.5

RESTORATION / REHABILITATION OF:

GAZI MEHMED PASHA HAMAM - PRIZREN



Investor: UNESCO — United Nations Educational,Scientific and Cultural Organization

Project Part :	Architectural
Phase :	Existing State
Survey :	Existing State
Description :	West Facade
Scale :	1 : 50
Date :	.03. 2011
Nr. prot. :	02 / 2011

Project from: *Institute for the Protection of Monuments - Prizren*

Page : 16/a

consultant: Prof.Dr. Zeynep AHUNBAY

project team: Jusuf XHIBO, Fikret TIKVES, Besart D. , Nehari T. , Kadër V.